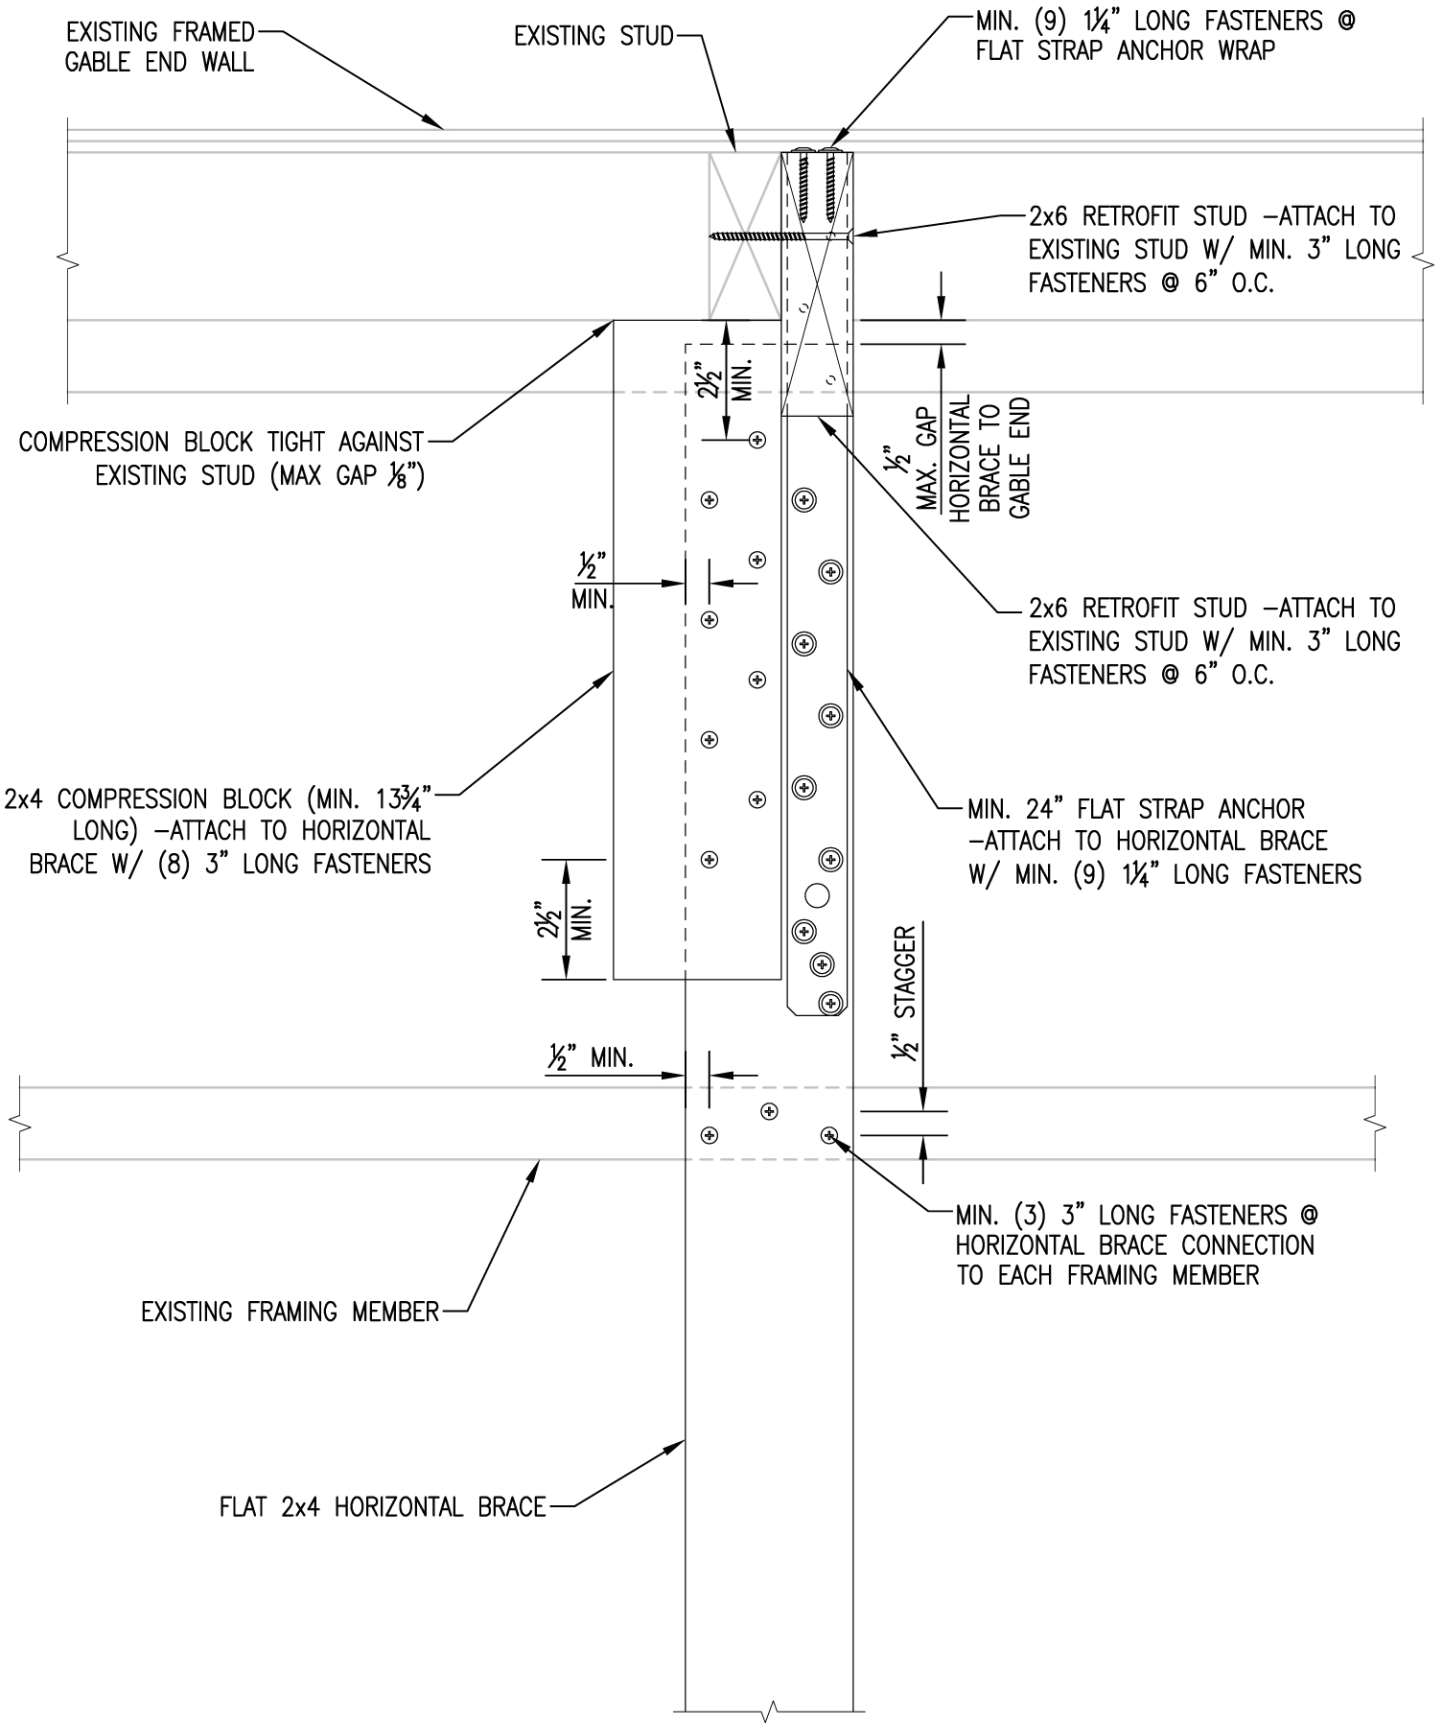

PLAN VIEW

FIGURE A104.2.8 DETAILS OF STRAP & COMPRESSION BLOCK INSTALLATION – 2x6 RETROFIT STUD