ELECTRICAL LEGEND

- LIGHT FIXTURE DESIGNATION, FLOODLIGHT, SEE LIGHTING FIXTURE
- LIGHT FIXTURE DESIGNATION, SEE LIGHTING FIXTURE SCHEDULE
- LIGHTING FIXTURE, SURFACE MOUNTED
- LIGHTING FIXTURE, RECESSED MOUNTED
- LIGHTING FIXTURE, WALL MOUNTED
- LED EXIT LIGHT SEE LIGHTING FIXTURE SCHEDULE.
- 2 X 2 FLUORESCENT LIGHT FIXTURE, SEE LIGHTING FIXTURE SCHEDULE FOR DETAILS
- 2 X 4 FLUORESCENT LIGHT FIXTURE, SEE LIGHTING FIXTURE SCHEDULE FOR DETAILS
- 1 X 4 FLUORESCENT LIGHT FIXTURE, SEE LTG. FIX. SCHED.
- TOGGLE SWITCH 120/277V. 20 AMP. ,(M.H. = 48" A.F.F.), 3-WAY
- TOGGLE SWITCH 120/277V. 20 AMP. ,(M.H. = 48" A.F.F.), 4-WAY
- TOGGLE SWITCH 120/277V. 20 AMP. ,(M.H. = 48" A.F.F.)
- TOGGLE SWITCH 120/277V. 20 AMP. KEYSWITCH,(M.H. = 48" A.F.F.)
- FAN SWITCH 120/277V. 20 AMP, (HORSEPOWER RATED),(M.H. = 48" A.F.F.)
- TOGGLE SWITCH 120/277V. 20 AMP., WITH ,(M.H. = 48" A.F.F.) 10 MIN. TIME DELAY, RELAY BY MECH. CONT. INSTALLED BY E.C.
- FAN AND LIGHTING SWITCH 120/277V. 20 AMP ,(M.H. = 48" A.F.F.), 3-WAY
- TOGGLE SWITCH 120/277V. 20 AMP. , WITH PILOT LIGHT ,(M.H.=48"A.F.F.)
- TOGGLE SWITCH 120/277V. 20 AMP. EXPLOSION-PROOF
- SPEED SWITCH 120/277V. 20 AMP. U.O.N. ,(M.H. = 48" A.F.F.)
- SINGLE PHASE MANUAL MOTOR STARTER, (M.H. = 48" A.F.F.)
- DIMMER SWITCH 120/277V. 20 AMP., (M.H. = 48" A.F.F.)
- DUPLEX RECEPTACLE, 20 AMP., 125V., (M.H. = 18" A.F.F.)
- DUPLEX RECEPTACLE, 20 AMP., 125V., RECESS FLOOR MOUNTED
- DUPLEX RECEPTACLE, 20 AMP., 125V., TOP HALF SWITCHED, M.H. = 18" A.F.F. UNLESS OTHERWISE NOTED
- DUPLEX RECEPTACLE, 20 AMP., 125V., ISOLATED GND. AND SURGE PROTECTED, (M.H. = 18" A.F.F.)
- SINGLE RECEPTACLE, 20 AMP., 125V., COORDINATE M.H. WITH EQUIPMENT
- FOUR-PLEX RECEPTACLE, 20A., 125V., (M.H. = 18" A.F.F.)
- SPECIAL PURPOSE OUTLET e.g. RANGE OUTLET, COORD. W/ EQUIPT.
- DUPLEX RECEPTACLE, 20 AMP., 125V., MOUNT ABOVE COUNTER
- 30 AMP., 125V., TWIST LOCK RECEPTACLE FOR FLOOR POLISHING MACHINE
- JUNCTION BOX, MOUNTING AS SHOWN
- ELECTRIC MOTOR, NUMBER INDICATES HORSEPOWER
- MOTOR STARTER
- COMBINATION MOTOR STARTER, TYPE AS DESIGNATED
- DISCONNECT SWITCH, 3-POLE, 60 AMP FRAME W/ 40A. FUSES
- ELECTRICAL PANEL, SEE PANEL SCHEDULE SHEET(S) FOR DETAILS
- EXISTING EQUIPMENT TO REMAIN
- NEW EQUIPMENT OR WORK OF THIS PROJECT
- SMOKE ALARM/CO SENSOR COMBINATION 120V WITH BATTERY BACK UP
- CALL BACK PUSH BUTTON
- CIRCUIT BREAKER, TYPE AND SIZE AS PER DRAWINGS.
- SECURITY SYSTEM KEYPAD
- CLOCK
- BELL
- SHUT DOWN RELAY
- POWER ON INDICATOR WITH KEYED RESET
- INTERCOM SYSTEM SPEAKER
- POLYGON AUDION CONFERENCING SYSTEM
- TELEPHONE PORT FLOOR MOUNTED
- CALL BACK PUSH BUTTON
- DUAL TELEPHONE OUTLET MOUNTED AT 18" A.F.F. USE CAT-5 W/1" STUB UP 6" ABOVE CEILING.
- DUAL TELEPHONE OUTLET MOUNTED AT 54" A.F.F. USE CAT-5 W/1" STUB UP 6" ABOVE CEILING.
- COMPUTER/DATA/TELEPHONE OUTLET MOUNTED AT 18" A.F.F. USE CAT-5. W/1" STUB UP 6" ABOVE CEILING.
- TELEVISION OUTLET (M.H. = 18" A.F.F.)

ABBREVIATIONS

A.C.	ABOVE COUNTER	E	EXISTING DEVICE TO REMAIN
A.F.	ARC FAULT	RL	EXISTING RELOCATED
A.F.F.	ABOVE FINISHED FLOOR	G.F.I.	GROUND FAULT INTERRUPTER
A.S.W.	ABOVE SHOW WINDOW RCPT.	L.C.	LOCKABLE COVER
B.F.C.	BELOW FINISHED CEILING	M.H.	MOUNTING HEIGHT
		M.E.R.	MAIN ELECTRICAL ROOM
B.F.G.	BELOW FINISHED GRADE	N	NEW DEVICE
C.B.	CIRCUIT BREAKER	N.F.	NON FUSED
CL	CENTER LINE	NL	NIGHT LIGHT
D	DEDICATED FOR COMPUTER, PROVIDE DEDICATED GROUND AND NEUTRAL	T.C.	TERMINAL CABINET
		T.S.	TIME SWITCH
		U.O.N.	UNLESS OTHERWISE NOTED
EM	PROVIDE EMERGENCY BATTERY PACK W/FIXTURE, CONNECT AHEAD OF ALL SWITCHES.	WP.	WEATHER PROOF
		WR.	WEATHER RESISTANT
		TX	TRANSFORMER.
FLR.	FLOOR	M.S.	MOTION SENSOR
		ATS.	AUTOMATIC TRANSFER SWITCH
		CLG.	CEILING

ELECTRICAL GENERAL NOTES

1. IT SHALL BE UNDERSTOOD THAT ALL WORK PERFORMED SHALL BE BY A LICENSED ELECTRICAL CONTRACTOR IN A FIRST CLASS WORKMANLIKE MANNER. SAID CONTRACTOR SHALL MEET ALL REQUIREMENTS SET FORTH BY ANY LOCAL ORDINANCE AND GOVERNING AUTHORITIES.
2. ENTIRE INSTALLATION SHALL BE IN ACCORDANCE WITH THE NATIONAL ELECTRICAL CODE, LATEST EDITION NEC 2014 AND THE LATEST EDITIONS OF ALL LOCAL CODES, RULES 2014, AND ORDINANCES HAVING JURISDICTION FBC 2014.
3. IT SHALL BE THE RESPONSIBILITY OF THE ELECTRICAL CONTRACTOR TO PROVIDE ALL LABOR, MATERIALS, AND SUPERVISION NECESSARY TO ACCOMPLISH THE WORK SHOWN AND/OR NOTED ON THE DRAWINGS AND SPECIFICATIONS.
4. ALL REQUIRED INSURANCE SHALL BE PROVIDED FOR PROTECTION AGAINST PUBLIC LIABILITY AND PROPERTY DAMAGE FOR THE DURATION OF THE WORK.
5. ELECTRICAL CONTRACTOR SHALL VISIT THE JOB SITE PRIOR TO BID AND VERIFY ALL CONDITIONS, LOCATIONS, DIMENSIONS AND COUNTS AS SHOWN AND/OR NOTED ON THE DRAWINGS. THIS SHALL INCLUDE ANY AND ALL FABRICATIONS REQUIRED PRIOR TO INSTALLATION.
6. IT SHALL BE THE RESPONSIBILITY OF THE ELECTRICAL CONTRACTOR FOR THE ADVANCED ORDERING OF LONG LEAD ITEMS SO AS NOT TO INTERFERE WITH THE PRODUCTION OF OTHER TRADES RESULTING IN ANY DOWN OR LAG TIME.
7. CONTRACTOR SHALL GUARANTEE ALL MATERIALS AND WORKMANSHIP FREE FROM DEFECTS FOR A PERIOD OF NOT LESS THAN (1) YEAR FROM DATE OF ACCEPTANCE, UNLESS INDICATED OR SPECIFIED OTHERWISE.
8. CORRECTION OF ANY DEFECTS SHALL BE COMPLETED WITHOUT ADDITIONAL CHARGE AND SHALL INCLUDE REPLACEMENT OR REPAIR OF ANY OTHER PHASE OF THE INSTALLATION WHICH MAY HAVE BEEN DAMAGED THEREBY.
9. THE ELECTRICAL CONTRACTOR SHALL BE RESPONSIBLE TO REPAIR TO ORIGINAL CONDITIONS ANY AND ALL DAMAGES TO BUILDING SURFACES, EQUIPMENT AND FURNISHINGS CAUSED DURING PERFORMANCE OF WORK.
10. ALL ELECTRICAL EQUIPMENT, DEVICES, WIRE, ETC., SHALL BE LISTED FOR THE INTENDED USE, WITH UNDERWRITER'S LABORATORIES, INC. (UL) WHERE STANDARDS HAVE BEEN ESTABLISHED BY UL. AS A MINIMUM, ALL EQUIPMENT SHALL MEET APPLICABLE STANDARDS FOR THE TYPE OF EQUIPMENT AND INTENDED USE OF THE FOLLOWING:

    A. AMERICAN NATIONAL STANDARDS INSTITUTE (ANSI).
    B. ILLUMINATING ENGINEERS SOCIETY (IES).
    C. AMERICAN SOCIETY FOR TESTING AND MATERIALS (ASTM).
    D. NATIONAL ELECTRICAL MANUFACTURER'S ASSOCIATION (NEMA).

    NOTE:
    THESE STANDARDS ARE SUBORDINATE TO CODES AND STANDARDS SET BY UL.
11. IT SHALL NOT BE THE INTENT OF THESE PLANS AND/OR SPECIFICATIONS TO SHOW EVERY MINOR DETAIL OF CONSTRUCTION. THE CONTRACTOR SHALL BE EXPECTED TO FURNISH AND INSTALL ALL ITEMS FOR A COMPLETE ELECTRICAL SYSTEM AND PROVIDE ALL REQUIREMENTS NECESSARY FOR EQUIPMENT TO BE PLACED IN PROPER WORKING ORDER.
12. ALL CONDUIT RUNS ARE SHOWN DIAGRAMMATICALLY. EXACT ROUTING SHALL BE DETERMINED IN THE FIELD, UNLESS OTHERWISE NOTED. THE ELECTRICAL CONTRACTOR SHALL PROVIDE AND INSTALL THE PROPER NUMBER OF CONDUCTORS IN ALL RACEWAYS AS REQUIRED TO ACCOMPLISH THE PROPER FUNCTIONING OF THE DEVICE OR EQUIPMENT AS SHOWN.
13. ELECTRICAL CONTRACTOR SHALL NOT SCALE DRAWINGS. CONTRACTOR SHALL REFER TO ARCHITECTURAL PLANS AND ELEVATIONS FOR EXACT LOCATIONS OF ALL EQUIPMENT UNLESS NOTED OTHERWISE.
14. THE ELECTRICAL CONTRACTOR SHALL KEEP ALL AREAS IN WHICH WORK IS BEING PERFORMED, FREE FROM DEBRIS AT ALL TIMES AND SAID AREAS SHALL BE LEFT BROOM CLEAN AT THE END OF EACH WORKING DAY.
15. CONTRACTOR SHALL PAY FOR ALL PERMITS, FEES, INSPECTIONS, AND TESTING.
16. ARCHITECTURAL AND/OR ENGINEERING EXPENSES THAT ARE INCURRED DUE TO REVISIONS OR SUBSTITUTIONS REQUESTED BY THE CONTRACTOR SHALL BE PAID FOR BY THAT CONTRACTOR.
17. COORDINATE ALL ELECTRICAL SITE WORK WITH GENERAL CONTRACTOR PRIOR TO INSTALLATION.
18. FOR ELECTRIC POWER SYSTEM.

    A. COORDINATE POWER SERVICE WITH POWER COMPANY.
    B. VERIFY LOCATION OF POWER SERVICE TERMINATION WITH POWER COMPANY PRIOR TO SUBMITTING BID.
19. FOR TELEPHONE SYSTEM:

    A. PROVIDE GROUNDING FOR ALL TELEPHONE OUTLETS AND EQUIPMENT PER REQUIREMENTS OF TELEPHONE COMPANY.
    B. TELEPHONE CONDUITS SHALL NOT BE INSTALLED IN THE SAME TRENCH WITH POWER AND LIGHTING CONDUITS.
    C. MARK TERMINATIONS OF TELEPHONE CONDUIT AS DIRECTED BY TELEPHONE COMPANY.
    D. VERIFY LOCATION OF TELEPHONE SERVICE WITH TELEPHONE COMPANY, PRIOR TO SUBMITTING BID.
    E. USE EXTERIOR GRADE 3/4" PLYWOOD BACKBOARDS FOR MOUNTING TELEPHONE EQUIPMENT AND TERMINAL STRIPS. PAINT BOARD ON ALL SIDES AND EDGES WITH TWO COATS OF FLAT BLACK ASPHALT PAINT.
20. ALL CONDUCTORS SHALL BE IN CONDUITS. ALL CONDUITS SHALL BE GALVANIZED RIGID STEEL (GRS) EXCEPT THAT: (A) PVC CONDUITS MAY BE USED UNDERGROUND PROVIDED ELBOWS AND RISERS ARE GRS, WHERE SUBJECT TO PHYSICAL DAMAGE (B) ELECTRICAL METALLIC TUBING (EMT) MAY BE USED IN OR ON WALLS OR CEILINGS WHERE NOT SUBJECT TO ECHANICAL DAMAGE, DAMP OR CORROSIVE CONDITIONS, (C) LIQUID TIGHT FLEXIBLE CONDUIT WHERE REQUIRED, (D) FLEXIBLE METALLIC CONDUIT (MC CABLE W/GROUNDING CONDUCTOR), WHERE REQUIRED IN DRY LOCATIONS ONLY. ALL CONDUITS IN HAZARDOUS AREAS (PER NEC) SHALL MEET THE REQUIREMENTS OF NEC CHAPTER 5. CONTRACTOR MAY USE ROMEX (R) INDOOR IN DWELLING UNITS WHEN APPROVED BY EOR.
21. FOR UNDERGROUND ELECTRICAL CONDUITS, PROVIDE PULL BOXES, SUCH THAT NO SINGLE CONDUIT RUN HAS BENDS IN EXCESS OF 360. PULL BOXES SHALL BE SUITABLE AND APPROVED FOR THE INTENDED USE. WHERE CONDUITS PASS UNDERNEATH PAVED AREAS THEY SHALL BE RGS. WHERE UNDERGROUND CONDUITS ARE NOT EXPOSED TO MECHANICAL DAMAGE OR ARE NOT UNDER PAVED AREAS, THEY MAY BE SCHEDULE 40 PVC, BUT ALL CONDUIT RISERS SHALL BE RGS. RGS CONDUITS SHALL EXTEND A MINIMUM OF 18" BELOW GRADE.
22. APPLY BITUMASTIC COATING TO ALL METALLIC CONDUITS IN SLABS OR UNDERGROUND.
23. ALL CONDUCTORS SHALL BE COPPER U.O.N., TYPE THHN OR THWN INSULATION, RATED 75°C WET/DRY EXCEPT WHERE OTHERWISE REQUIRED BY U.L. OR CODES UNLESS OTHERWISE NOTED. MINIMUM WIRE SIZE SHALL BE #12 AWG EXCLUDING CONTROL WIRING.
24. WIRE WAYS SHALL BE SIZED AS REQUIRED, PER NEC, UNLESS OTHERWISE NOTED.
25. ALL ELECTRICAL EQUIPMENT SHALL BE RAINTIGHT (NEMA 4X) WHERE EXPOSED TO THE WEATHER. ALL FLEX CONDUITS CONNECTED TO SUCH EQUIPMENT SHALL BE LIQUID-TIGHT.
26. OUTLET BOXES SHALL BE PRESSED STEEL IN DRY LOCATIONS, CAST ALLOY WITH THREADED HUBS IN WET OR DAMP LOCATIONS AND SPECIAL ENCLOSURE FOR OTHER CLASSIFIED AREAS. PROPER PLASTER RINGS SHALL BE USED WITH OUTLET BOXES. PROPER COORDINATION BETWEEN ELECTRICAL SUBCONTRACTOR AND GENERAL CONTRACTOR FOR PLASTER RING INITIATION WILL BE REQUIRED. NO "GOOF" RINGS SHALL BE ALLOWED. ALL OUTLET BOXES SHALL BE SECURELY FASTENED.
27. ALL FACE PLATES SHALL BE WHITE DECORA UNLESS OTHER WISE INDICATED IN THE DRAWING.
28. MOTOR STARTERS SHALL BE MANUAL OR MAGNETIC, AS INDICATED OR REQUIRED, WITH OVERLOAD PROTECTION FOR EACH PHASE. ALL MOTOR SHALL BE EQUIPED WITH DISCONNECT MOTOR STARTER COMBINATION.
29. FURNISH AND INSTALL DISCONNECT SWITCHES AND WIRING FOR AIR CONDITIONING EQUIPMENT PER MANUFACTURER RECOMMENDATIONS. CONTROLS SHALL BE PROVIDED BY DIVISION 15. ELECTRICAL CONTRACTOR SHALL VERIFY CIRCUIT PROTECTIVE DEVICE RATING FOR EQUIPMENT PROVIDED PRIOR TO INSTALLATION.
30. DISCONNECT SWITCHES SHALL BE SIZED PER NEC TO ACCOMMODATE EQUIPMENT SERVED, INCLUDING REQUIRED FUSES, U.O.N. DISCONNECT SWITCHES SHALL BE HORSEPOWER RATED, HEAVY-DUTY TYPE.
31. FUSES SHALL BE CURRENT LIMITING, PER U.L., RATED 600 VOLTS, UNLESS OTHERWISE NOTED.

    A. NONTIME DELAY FUSES IN MAIN SWITCHES AND SWITCHES FEEDING PANELS.
    B. TIME DELAY FUSES FOR MOTOR AND A/C CIRCUITS.
32. CIRCUIT BREAKERS SHALL BE BOLT-ON U.O.L. INVERSE TIME-TYPE (THERMAL-MAGNETIC). TWO AND THREE-POLE CIRCUIT BREAKERS SHALL HAVE COMMON TRIP. ALL PANELBOARDS SHALL HAVE COPPER BUS.
33. UNLESS NOTED AS EXISTING, ALL EQUIPMENT, WIRING, DEVICES, ETC. SHALL BE NEW.
34. WHERE CORE DRILLING OF FLOOR/WALLS IS REQUIRED, CONTRACTOR SHALL SEAL OPENINGS WATERTIGHT AFTER UTILITIES HAVE BEEN INSTALLED. LOCATION OF CORED HOLES SHALL BE COORDINATED WITH LOCATION OF EQUIPMENT IN A MANNER TO BE CLEAN AND FUNCTIONAL. THE CONTRACTOR SHALL INSTALL ONLY ONE CONDUIT PER HOLE AND SEAL THE OPENING AROUND THE CONDUIT AS SPECIFIED.
35. PROVIDE FIRE RETARDANT U.L. APPROVED SEALANT ON ALL PENETRATIONS OF FIRE RATED PARTITIONS, WALLS AND STRUCTURAL SLABS. IT SHALL BE THE RESPONSIBILITY OF THE ELECTRICAL CONTRACTOR TO VERIFY, PRIOR TO SUBMITTING BID, LOCATIONS OF ALL SUCH FIRE RATED PARTITIONS, WALLS, AND STRUCTURAL SLABS.
36. BALLASTS SHALL HAVE MIN. POWER FACTOR OF 0.90. BALLASTS FOR METAL HALIDE AND HIGH PRESSURE SODIUM FIXTURES SHALL BE CONSTANT WATTAGE TYPE WITH 5% LAMP WATTS FOR 10% NOMINAL LINE VOLTAGE VARIATION.
37. THE EQUIPMENT GROUNDING TERMINAL BARS OF THE NORMAL AND EMERGENCY ELECTRICAL SYSTEM PANELBOARDS SERVING THE SAME BUILDING SHALL BE BONDED TOGETHER WITH AN INSULATED, CONTINUOUS, COPPER CONDUCTOR NOT SMALLER THAN NUMBER 6.
38. PROVIDE LAMPS WITH FIXTURES, SEE LUMINAIRE SCHEDULE FOR LAMP TYPE. CONTRACTOR SHALL VERIFY EACH FIXTURE VOLTAGE PRIOR TO ORDERING.
39. ALL CONNECTIONS TO GROUND RODS & BUILDING STEEL SHALL BE MADE WITH U.L. APPROVED WELDED CONNECTIONS, UNLESS NOTED OTHERWISE. THE CONTRACTOR SHALL FORM A GROUNDING ELECTRODE SYSTEM AS PER NEC 250-50.
40. PROVIDE MOUNTING BACKBOARDS FOR ELECTRICAL AND COMMUNICATION EQUIPMENT. BACKBOARDS SHALL BE OF TYPE "AC" PLYWOOD, PAINTED ON BOTH SIDES AND EDGES WITH TWO COATS OF LIGHT GREY PAINT.
41. PROVIDE A FUSE HOLDER AND FUSE IN THE PRIMARY SIDE OF EACH UNGROUNDED CONDUCTOR FOR EACH BALLAST (BUSSMAN HEB AND FNQ OR EQUAL), AT THE HAND HOLE OF EACH EXTERIOR POLE MOUNTED LIGHTING FIXTURE OR J-BOX FOR WALL OR GROUND MOUNTED EXTERIOR FIXTURES.
42. PROVIDE TEMPORARY ELECTRICAL SERVICE FOR USE BY ALL TRADES DURING CONSTRUCTION AND REMOVE SAME AT COMPLETION OF PROJECT,
43. THE ELECTRICAL CONTRACTOR SHALL FURNISH A COMPLETE SET OF AS-BUILT DRAWINGS, SHOWING ALL CHANGES AND DEVIATIONS TO THE ARCHITECT/ENGINEER PRIOR TO COMPLETION OF THE PROJECT.
44. PREPARE AND AFFIX A TYPEWRITTEN DIRECTORY TO THE INSIDE COVER OF EACH PANELBOARD INDICATING LOADS SERVED BY EACH CIRCUIT AND PANEL FEEDING THE BOARD.
45. PROVIDE U.L. LISTED COMPOUND APPLIED TO BACK OF "BACK TO BACK" BOXES IN RATED WALLS WHERE THE BOXES ARE LESS THAN 24 INCHES APART MEASURED HORIZONTALLY.
46. NOT USED.
47. METER CANS, HUBS, & LUGS FOR SAME ARE TO BE FURNISHED & INSTALLED BY CONTRACTOR. CONTRACTOR TO VERIFY SPECIFIC TYPE OF METER CAN TO BE USED WITH F.P.L. PRIOR TO BID. ALL THREE PHASE METER AND COMMERCIAL USE SHALL HAVE LEVELER BY PASS AS PER FPL REQUIREMENTS

    A. PROVIDE A PERMANENT SIGN ON THE MAIN ELECTRICAL ROOM DOOR TO THE BLDG. STATING THAT THE SERVICE DISCONNECTS ARE LOCATED INSIDE.
    B. SIGNS SHALL BE PLACED AT THE MAIN DISCONNECT EQUIPMENT INDICATING TYPE AND LOCATION OF ON-SITE EMERGENCY POWER SOURCES.
    C. VOLTAGE AND SERVICE NUMBER SHALL BE INDICATED AT EACH DISCONNECT.
48. NOT USED.
49. THE CONTRACTOR SHALL SUBMIT 6 COPIES OF EQUIPMENT SHOP DRAWINGS FOR ELECTRICAL EQUIPMENT TO THE ENGINEER FOR REVIEW, PRIOR TO ORDERING SUCH EQUIPMENT.
50. ELECTRICAL SYSTEM COMPLIANCE WITH FBC ENERGY CONSERVATION CODE

    A. CONTRACTOR SHALL WITHIN 30 DAYS OF SYSTEM ACCEPTANCE PROVIDE RECORD DRAWIGNS TO THE OWNER.
    B. CONTRACTOR SHALL PROVIDE TO THE BUILDING OWNER OPERATION MANUAL AS PART OF THE SYSTEM ACCEPTANCE.
    C. THE MAXIMUM VOLTAGE DROP FOR FEEDER SHALL NOT EXCEED 2%.
    D. THE MAXIMUM VOLTAGE DROP FOR BRANCH CIRCUITS SHALL NOT EXCEED 3%.
    E. CONTRACTOR SHALL PROVIDE A MEANS OF SPACE LIGHTING CONTROL FOR ALL SPACES ENCLOSED BY CEILING HEIGHT PARTITIONS VIA MOTION SENSOR SET TO A MAXIMUM OF 30MIN. OF ALL OCCUPANTS LEAVING THE SPACE.
    F. CONTRACTOR SHALL PROVIDE FOR ALL OTHER SPACES, EACH CONTROL DEVICES SHALL BE ACTIVATED EITHER MANUALLY BY AN OCCUPANT OR AUTOMATICALLY AN OCCUPANT. EACH CONTROL DEVICE SHALL CONTROL A MAXIMUM OF 2500 SF AREA AND BE CAPABLE OF OVERRIDING ANY TIME OF DAY SCHEDULE SHUT OFF CONTROL FOR MORE THAN 4 HOURS.
51. ALL EMPTY CONDUITS SHALL BE PROVIDED WITH PULL STRING MARKED AT BOTH ENDS.
52. CONTRACTOR SHALL PROVIDE NEUTRAL TO ALL EQUIPMENT UON.
53. DOORS AND GATES CONTROL SHALL BE FURNISHED AND INSTALLED BY CONTRACTOR.
54. CONTRACTOR SHALL PROVIDE TAMPER RESISTANT RECEPTACLES IN DWELLING UNITS AS REQUIRED BY NEC 406.11.
55. PROVIDE ARC FAULT PROTECTION TO ALL OUTLET LOCATED AT KITCHEN, FAMILY ROOM, DINING ROOM, LIVING ROOM, LIBRARIES, DEN, BEDROOMS, SUN ROOMS, CLOSETS, HALLWAYS, LAUNDRY AREAS AND ALL OTHER SIMILAR ARE PER NEC 210.12.
56. ELECTRICAL CONTRACTOR IS RESPONSIBLE TO VERIFY AVAILABLE FAULT CURRENT WITH UTILITY COMPANY PRIOR TO EQUIPMENT ORDERING.
57. ALL OUTDOOR LIGHTING SHALL BE VIA TS.
58. ON DWELLING UNITS WHEN MORE THAN 12 SMOKE ALARMS ARE TO BE CONNECTED TOGETHER. CONTRACTOR SHALL PROVIDE LOW VOLTAGE HOUSEHOLD FIRE ALARM SYSTEM AS PER NFPA72 11.6.2.
59. ALL EXTERIOR LIGHT FIXTURES EXPOSED TO WEATHER. SHALL BE WEATHER PROOF.

    POLE AS NOTED ON PLAN
    FRAME — AS NOTED ON PLAN
    FUSE — NF-NO FUSE
    * PROVIDE FUSE AS PER MANUFACTURER SPECIFICATION.
60. CONTRACTOR SHALL PROVIDE J-BOX AHEAD OF EACH FIXTURE TO COMPLY WITH NEC 410.21 UNLESS FIXTURE IS RATED FOR FEED THRU.
61. ALL ELECTRICAL EQUIPMENT TO BE INSTALLED 1FT. ABOVE BASE FLOOD ELEVATION.

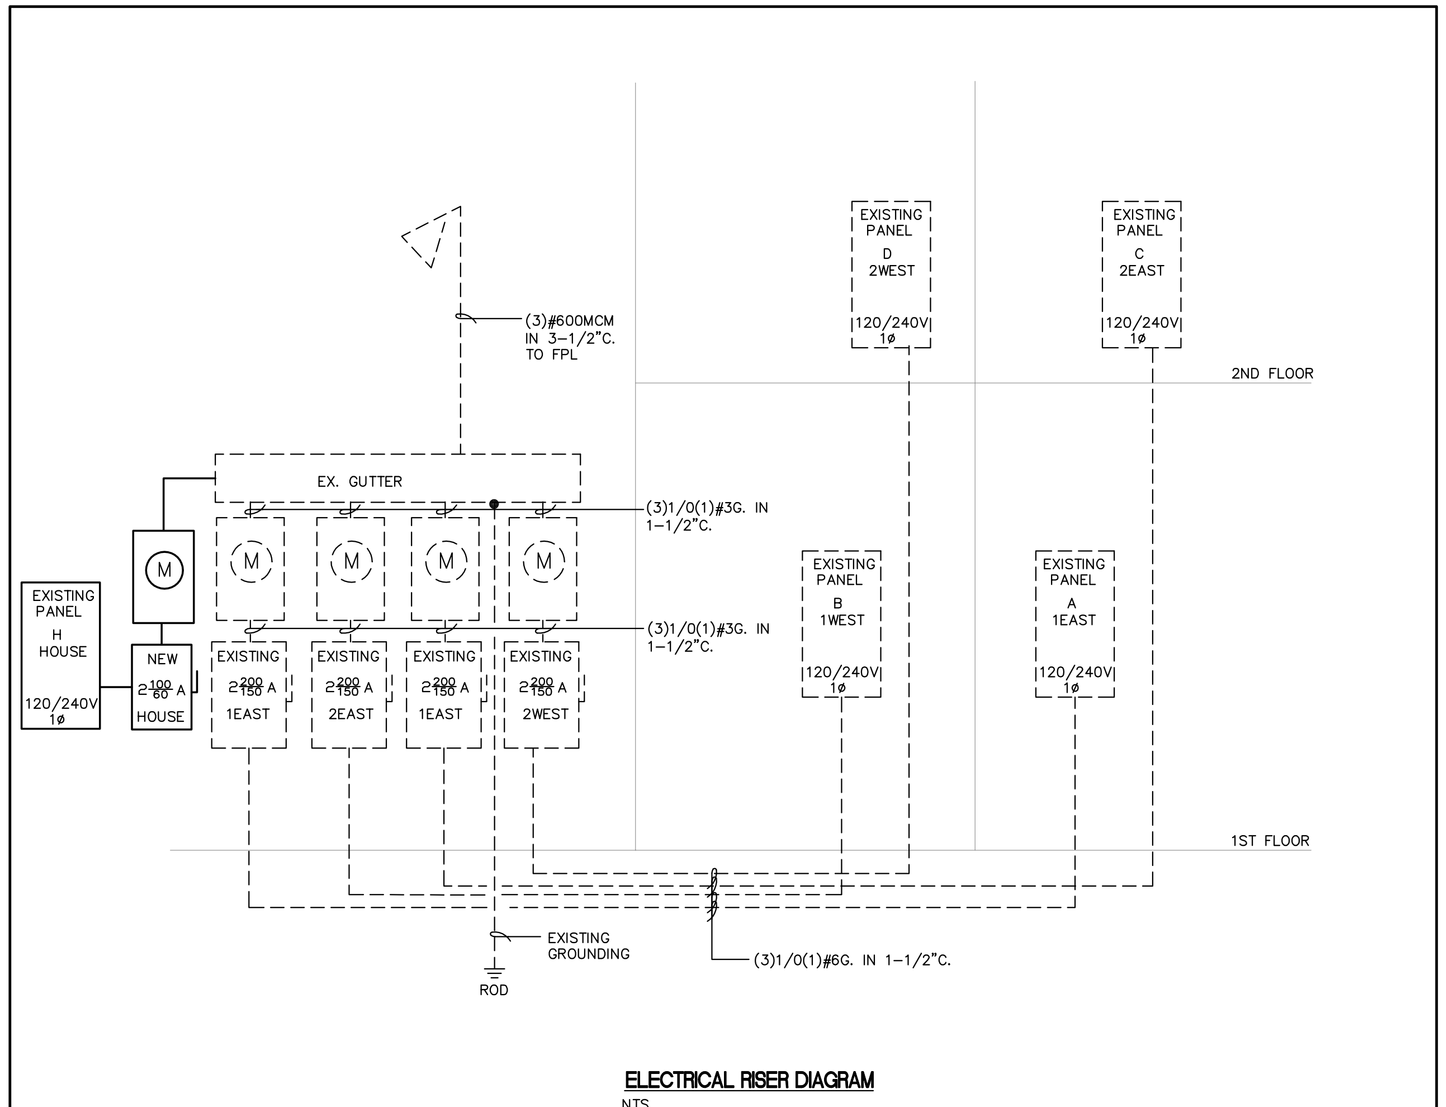

ELECTRICAL RISER DIAGRAM

NTS

1 / E-3 ELECTRICAL NOTES AND DETAIL
SCALE: N.T.S

CLIENT :

747 4th Street

Interior Renovations

747 4th Street
Miami Beach, FL 33139
Folio: 02-4203-009-3050

CDS
333 SE 2ND AVENUE, SUITE 2066
MIAMI, FL 33131
Tel: 786.218.5335
License #AA 26002467
WWW.CASTELLANOSDESIGN.COM

No.	DATE	ISSUED / REVISED

ALL DRAWN AND WRITTEN MATERIAL CONTAINED HEREIN IS THE SOLE PROPERTY OF CASTELLANOS DESIGN STUDIO, LLC. AND MAY NOT BE DUPLICATED, PUBLISHED, DISCLOSED OR USED WITHOUT EXPRESS WRITTEN CONSENT OF CASTELLANOS DESIGN STUDIO, LLC.
THE DRAWINGS ARE SCOPE DOCUMENTS WHICH INDICATE THE GENERAL SCOPE OF WORK, AND SCALE, DO NOT NECESSARILY DESCRIBE ALL WORK REQUIRED FOR THE FULL PERFORMANCE AND COMPLETION OF THE WORK. GENERAL CONTRACTOR IS TO FURNISH AND INSTALL ALL ITEMS REQUIRED FOR THE PROPER COMPLETION OF ITS WORK WITHOUT ADJUSTMENT TO THE CONTRACT AMOUNT UNLESS SCOPE OF WORK CHANGES FROM THAT INDICATED ON THE DRAWINGS. IN THE EVENT OF A CONFLICT WITHIN OR AMONG THE CONTRACT DOCUMENTS, THAT DOCUMENT PLACING THE GREATEST BURDEN UPON GENERAL CONTRACTOR SHALL GOVERN. THE GENERAL CONTRACTOR SHALL CAREFULLY STUDY AND COMPARE ALL DRAWINGS, REPORTING ANY ERROR, INCONSISTENCY OR OMISSION HE MAY DISCOVER, AND REPORT TO CDS AND IN NO CASE SHALL PROCEED IN UNCERTAINTY.

SEAL :

WESLEY ART CASTELLANOS
FLORIDA ARCHITECT LICENSE AR 96133

PROJECT NO : 2016-18

ELECTRICAL NOTES AND DETAIL

CHECKED BY : A.R.
DRAWN BY : AR
SCALE: AS SHOWN
SHEET NO : E-3

© 2016 BY CDS

JOB # 16-0908

arpe engineering inc
Gables International Plaza
2655 Le Jeune Road, Suite 1109
Coral Gables, Florida 33134
Phone > 305 444 9809
Fax > 305 444 9827
Engineering Design:
> Mechanical > Electrical
> Plumbing > Fire Protection
www.arpe-eng.com
Amarilis Rodriguez, P.E.
License Number 60236
C.A. 26359

Signature _____
Date _____