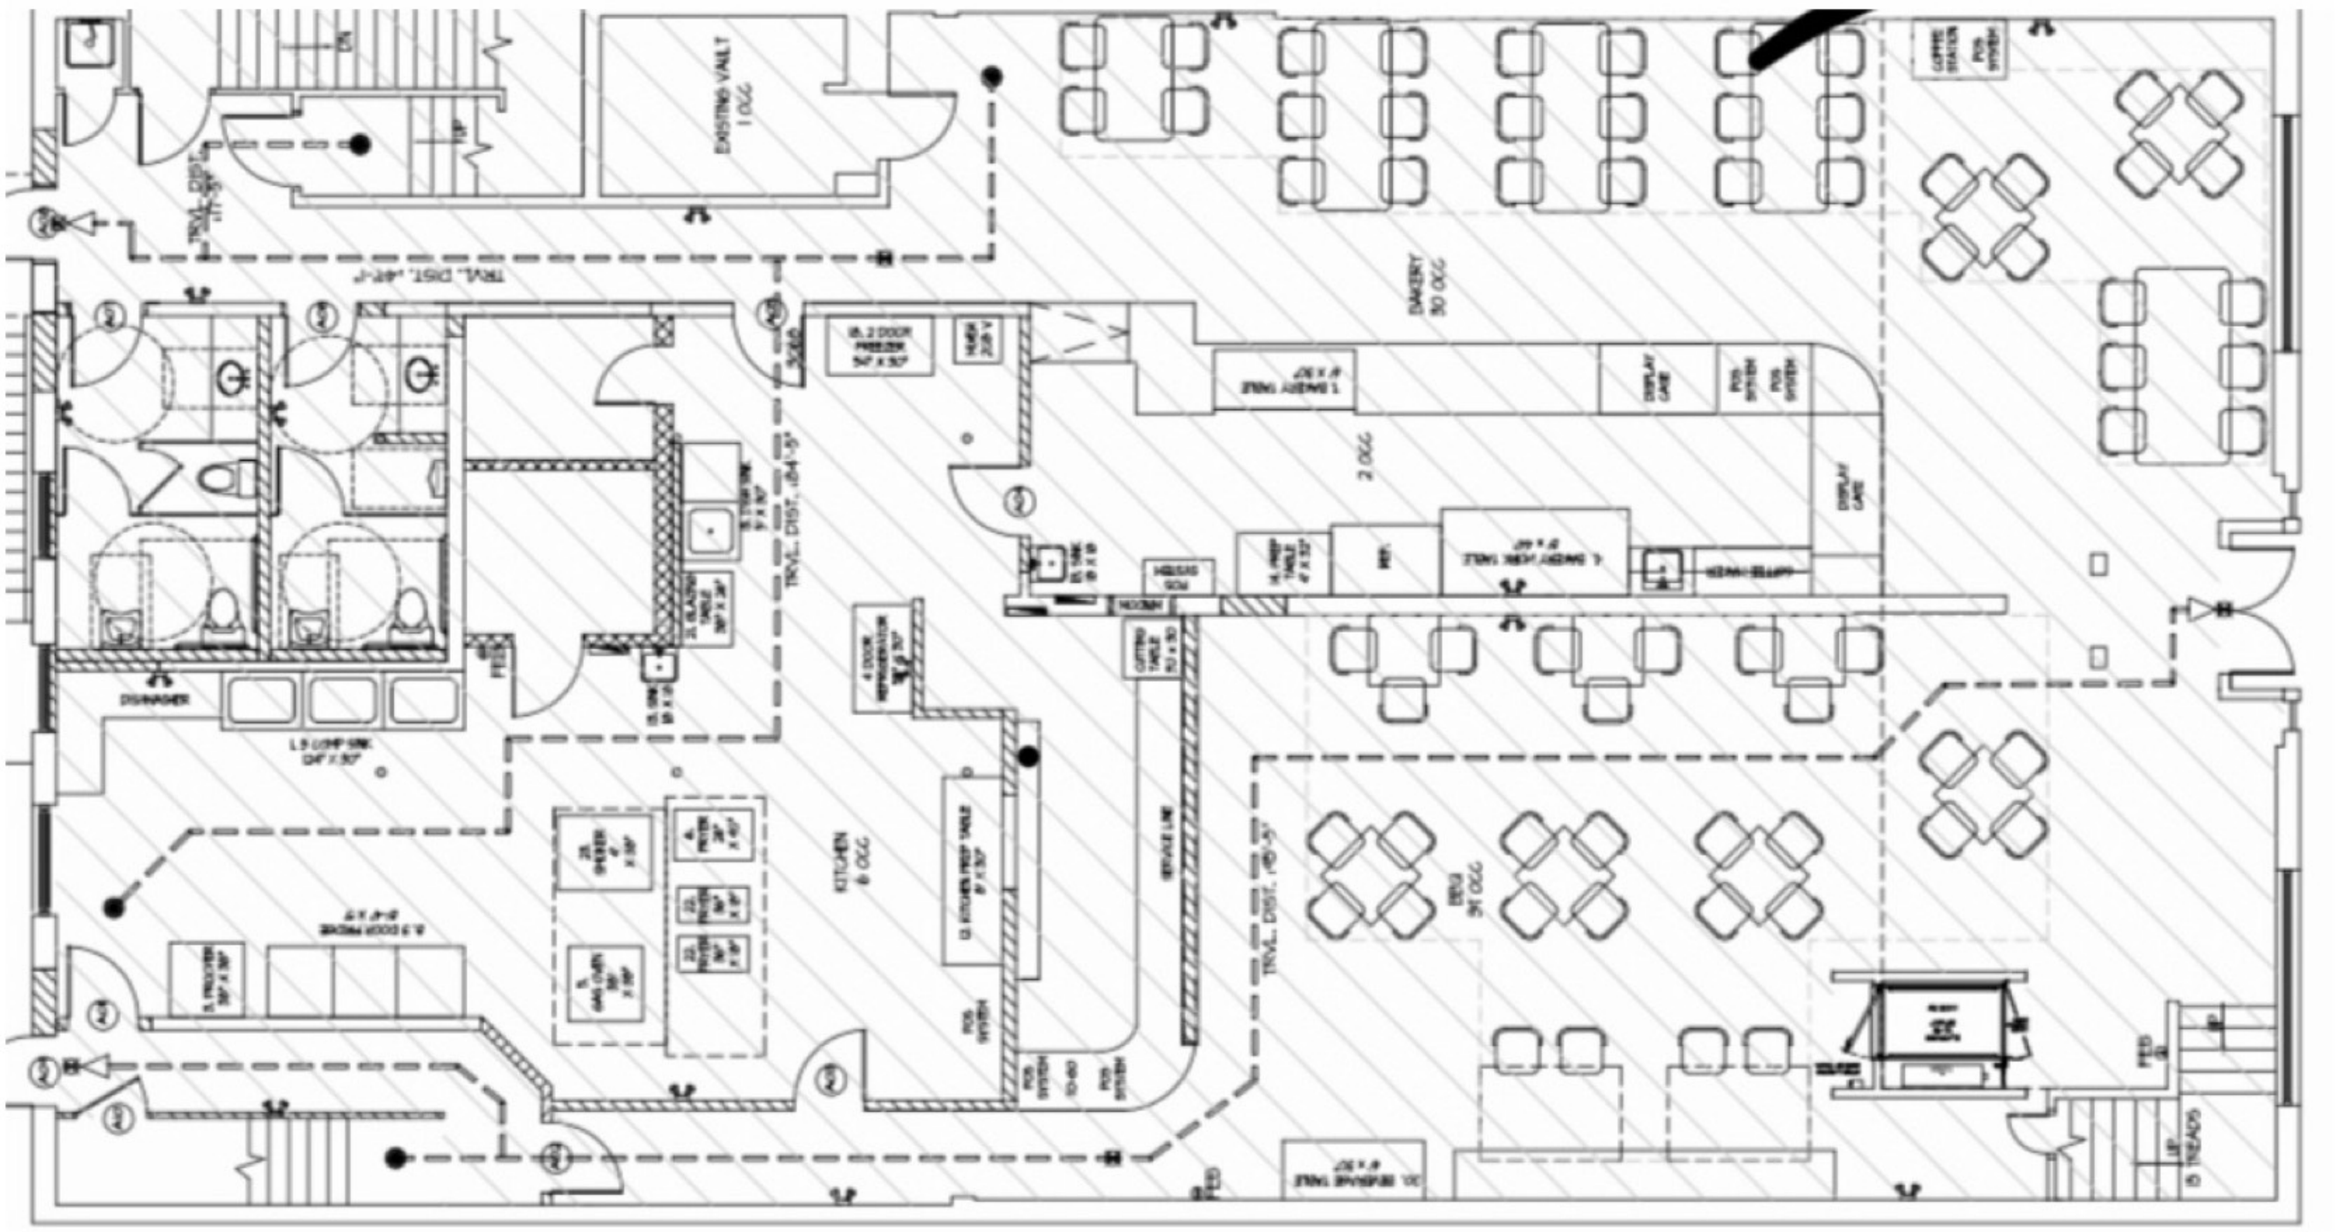
EXISTING VAULT
1 OCC
TRVL. DIST. 46'-0"
DINING
50 OCC
2 OCC
KITCHEN
6 OCC
SERVICE LINE
SERVICE
5 OCC
TRVL. DIST. 64'-3"
TRVL. DIST. 48'-0"
DISHWASH
DISPLAY CASE
POS SYSTEM
FEB
UP
DN