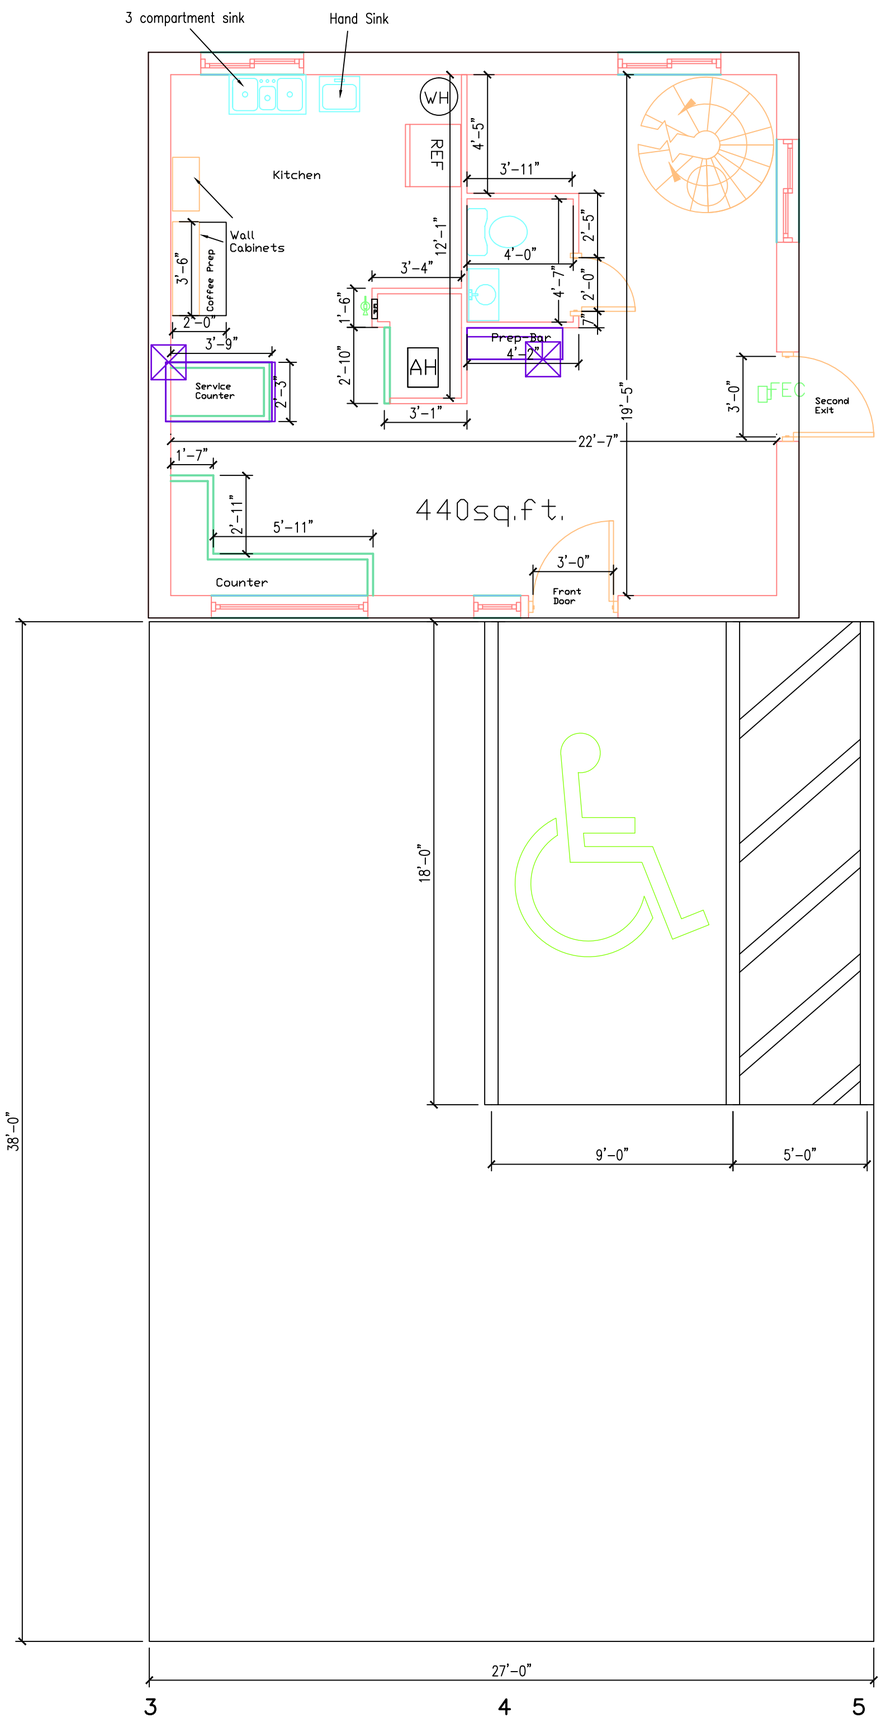

CONSULTANTS

US IMPERIAL

254 North Division St. Suite-A
Oviedo, Florida 32765

OWNER

Division Street

Notes:
No Sprinkler system

Electrical Legend

		Quantity
Switch	$	6
Outlet		5
Quad Outlet		4
Incandescent Light		5
Exterior Light		3
Exhaust Fan		1
Electrical Pannel		1

MARK	DATE	DESCRIPTION

PROJECT NO: ——
CAD DWG FILE: 254 REDOWNSRED.DWG
DRAWN BY: joe
CHK'D BY: joe
COPYRIGHT:

SHEET TITLE Floor Plan

SHEETTITLE
Coffee House

SHEETNUMBER
SHEET SHEET INDEX OF TOTAL SHEETS