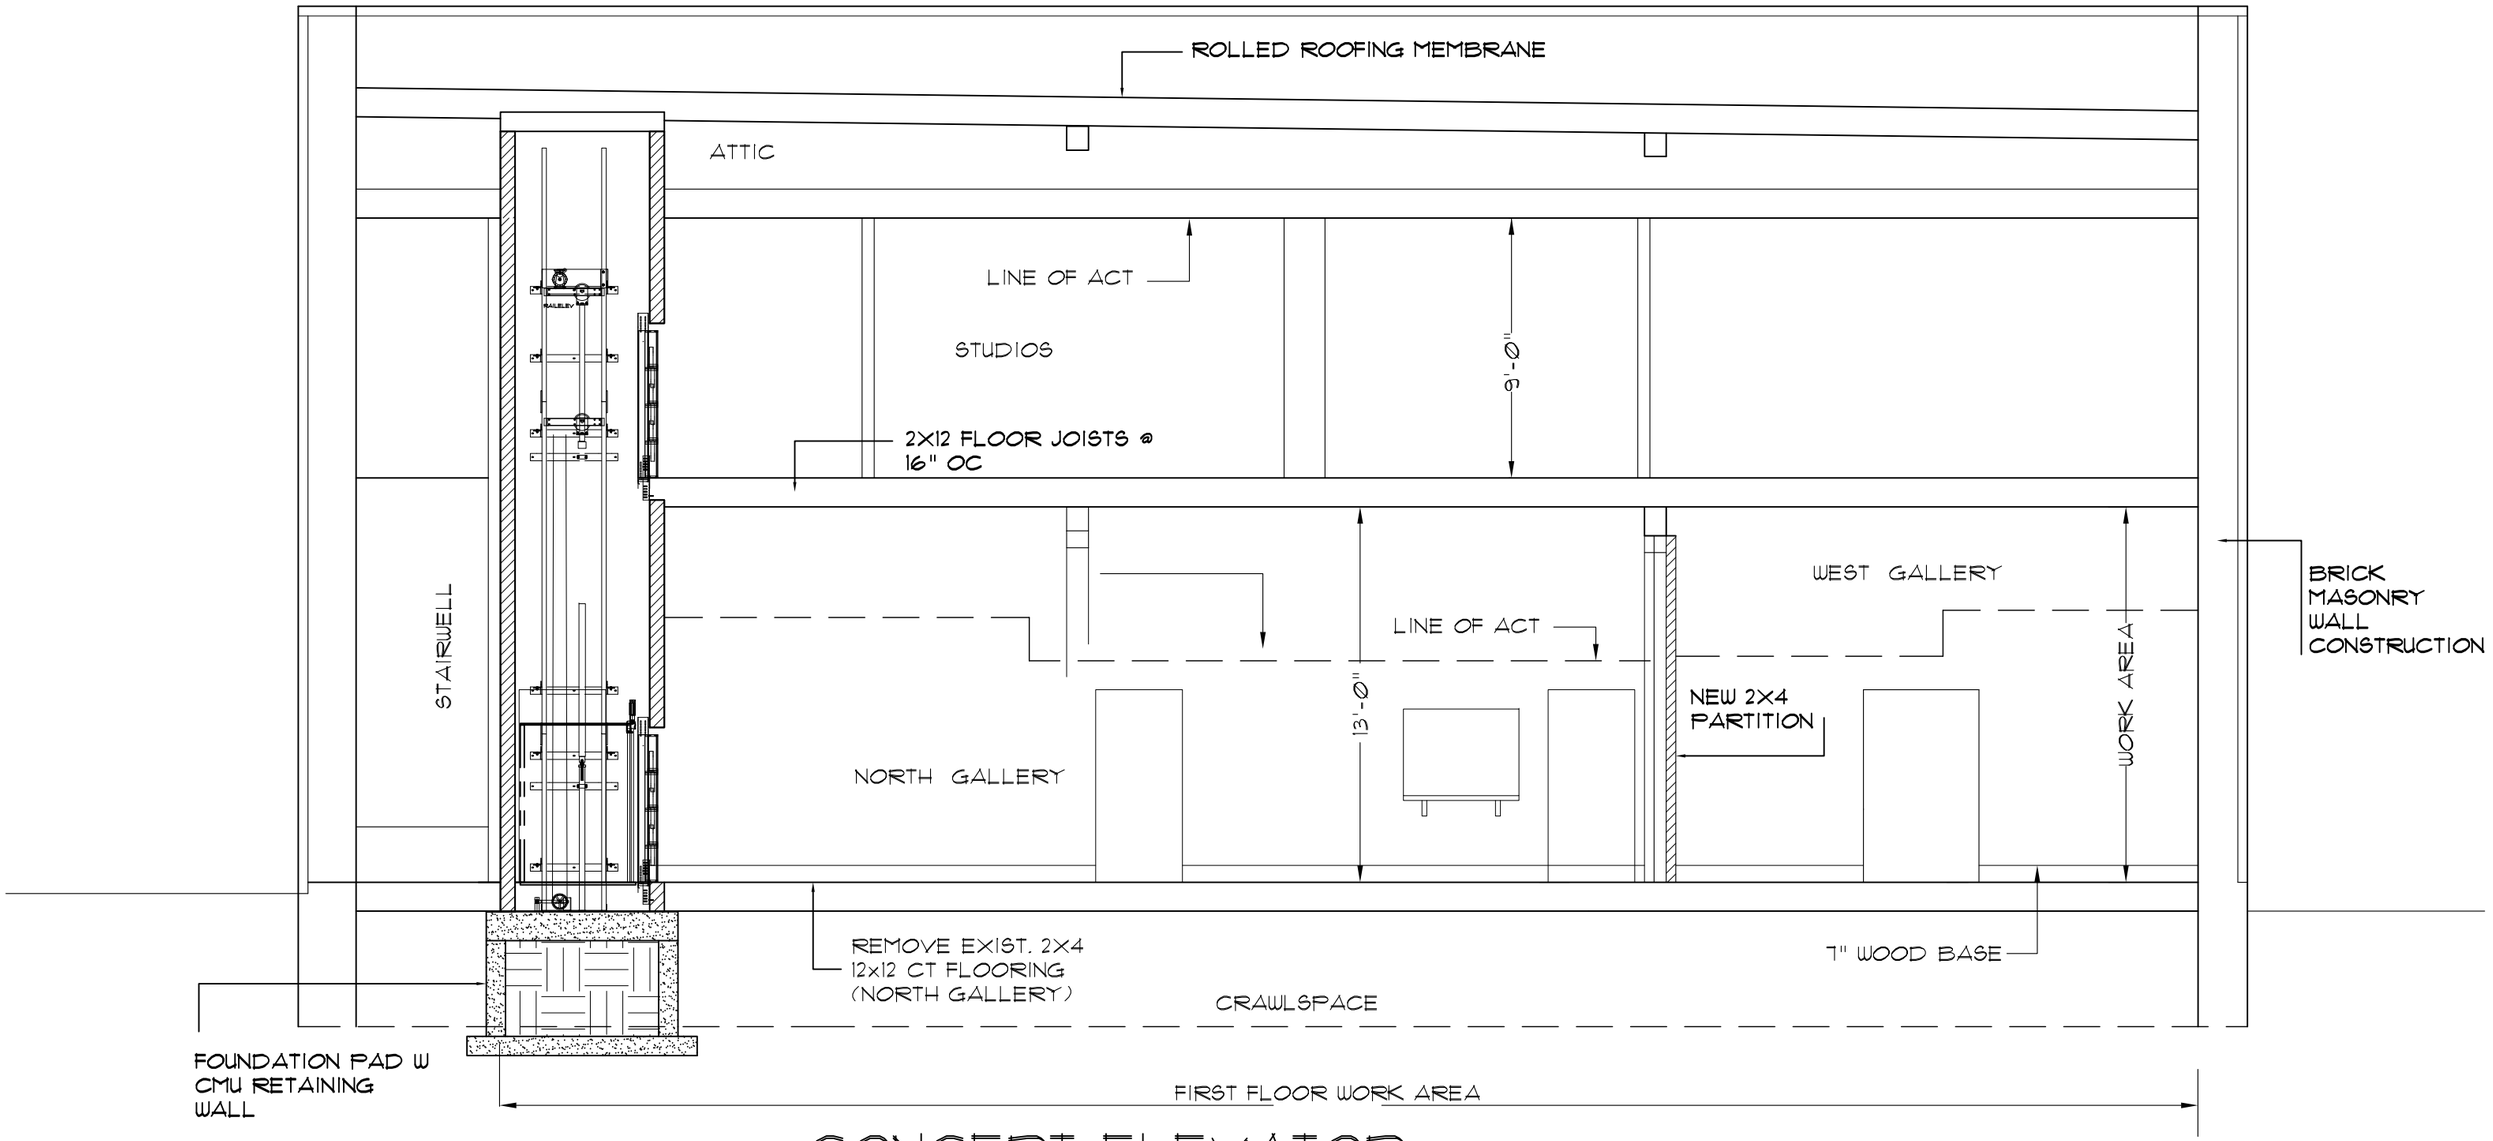

CONCEPT ELEVATOR CROSS SECTION

SCALE 1/4" = 1'-0"

NOVAK CORNWELL BUILDING

MICHAEL DUNLAP ARCHITECT PA 5-26-23