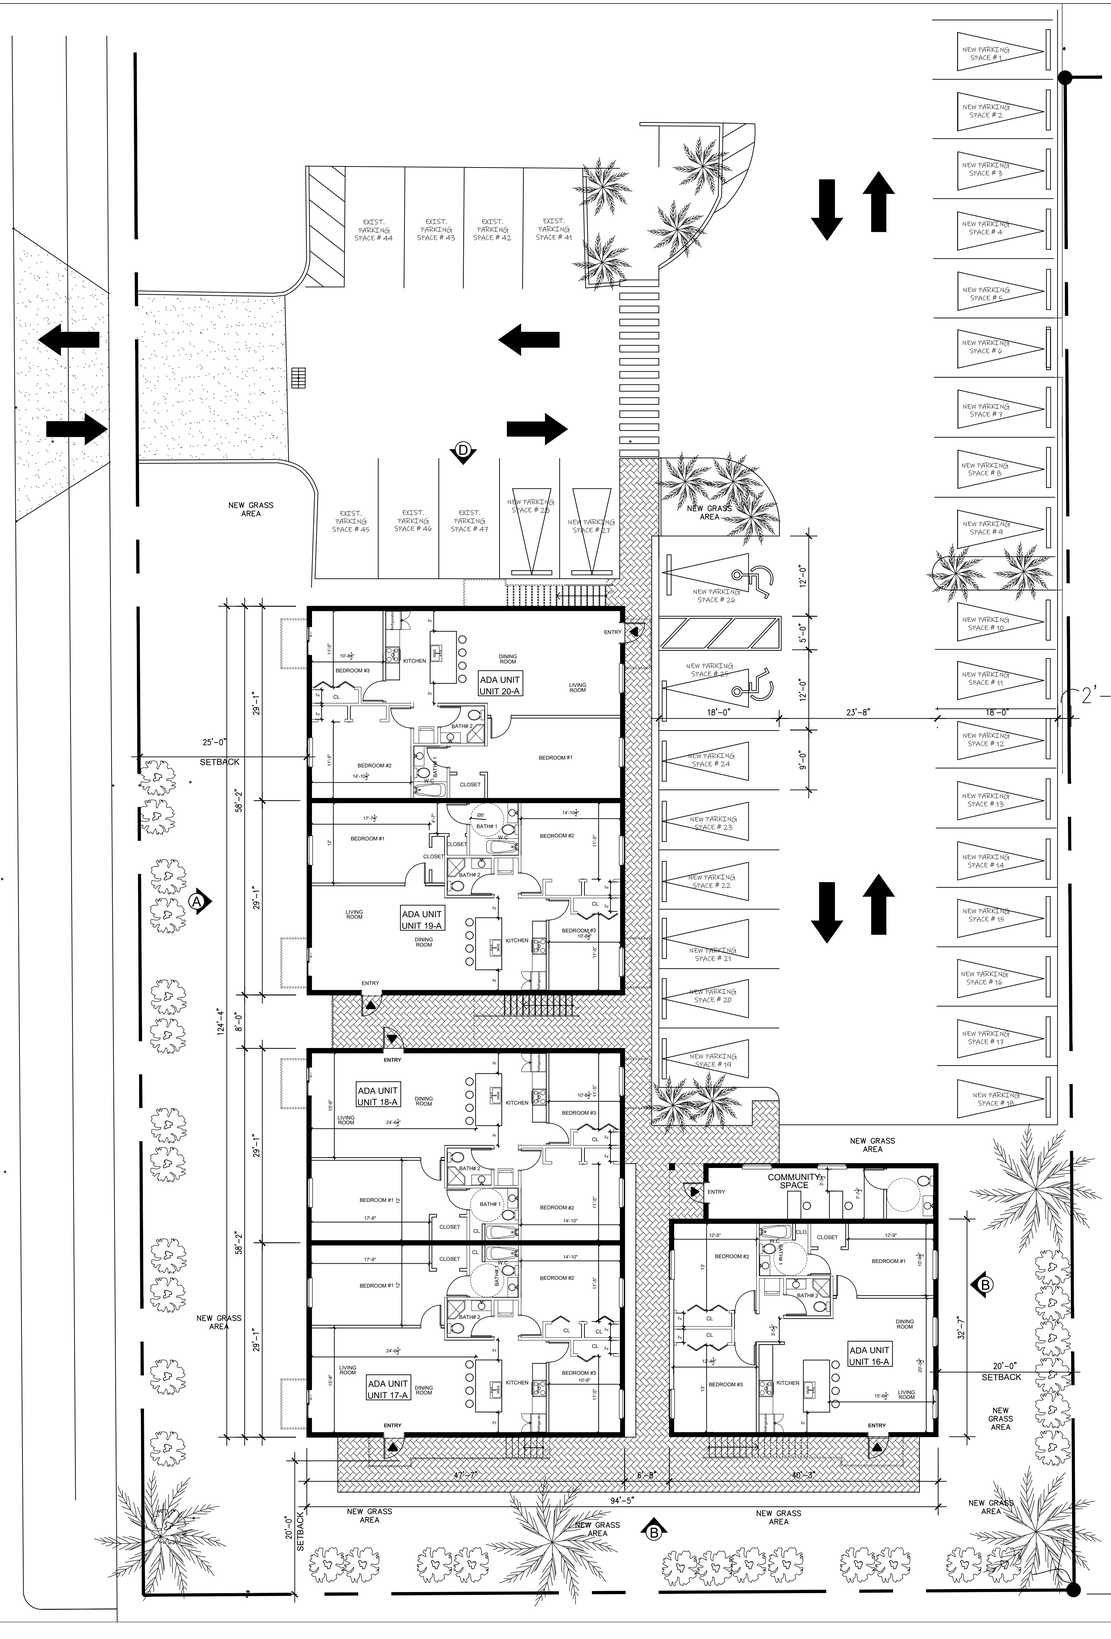

PROPOSED 1ST FLOOR PLAN

SCALE 1/4" =1'

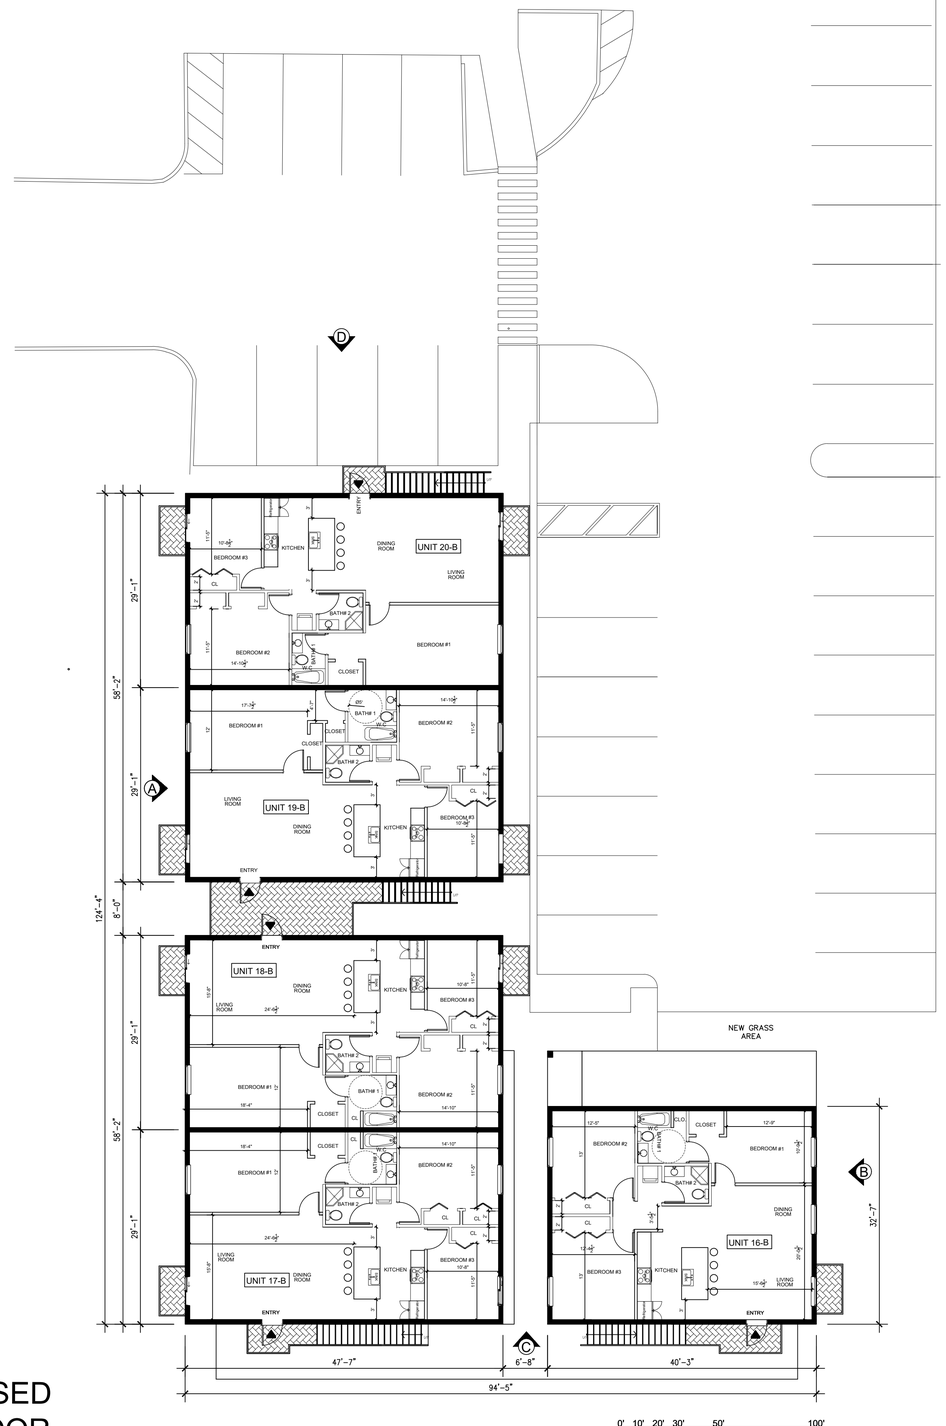

PROPOSED 2ND FLOOR PLAN

SCALE 1/4" =1'

0' 10' 20' 30' 50' 100'

Calc Engineering

CALC ENGINEERING
www.calceng.com
2000 NW 89th PL. Unit 102
DORAL, FL 33172
Phone: (305) 898-9995
ENGINEERING BUSINESS
CA CERTIFICATION:
32566
WASOOD HAJALI P.E
LIC #82038

PROPOSED UNITS FOR THE PALMS NL CONDOS

ADDRESS:
728 SW 81ST AVENUE
NORTH LAUDERDALE FL

PROPOSED ENLARGED SITE PLAN

06 / 15 / 2024

Project Number
22101

A2

Drawn By