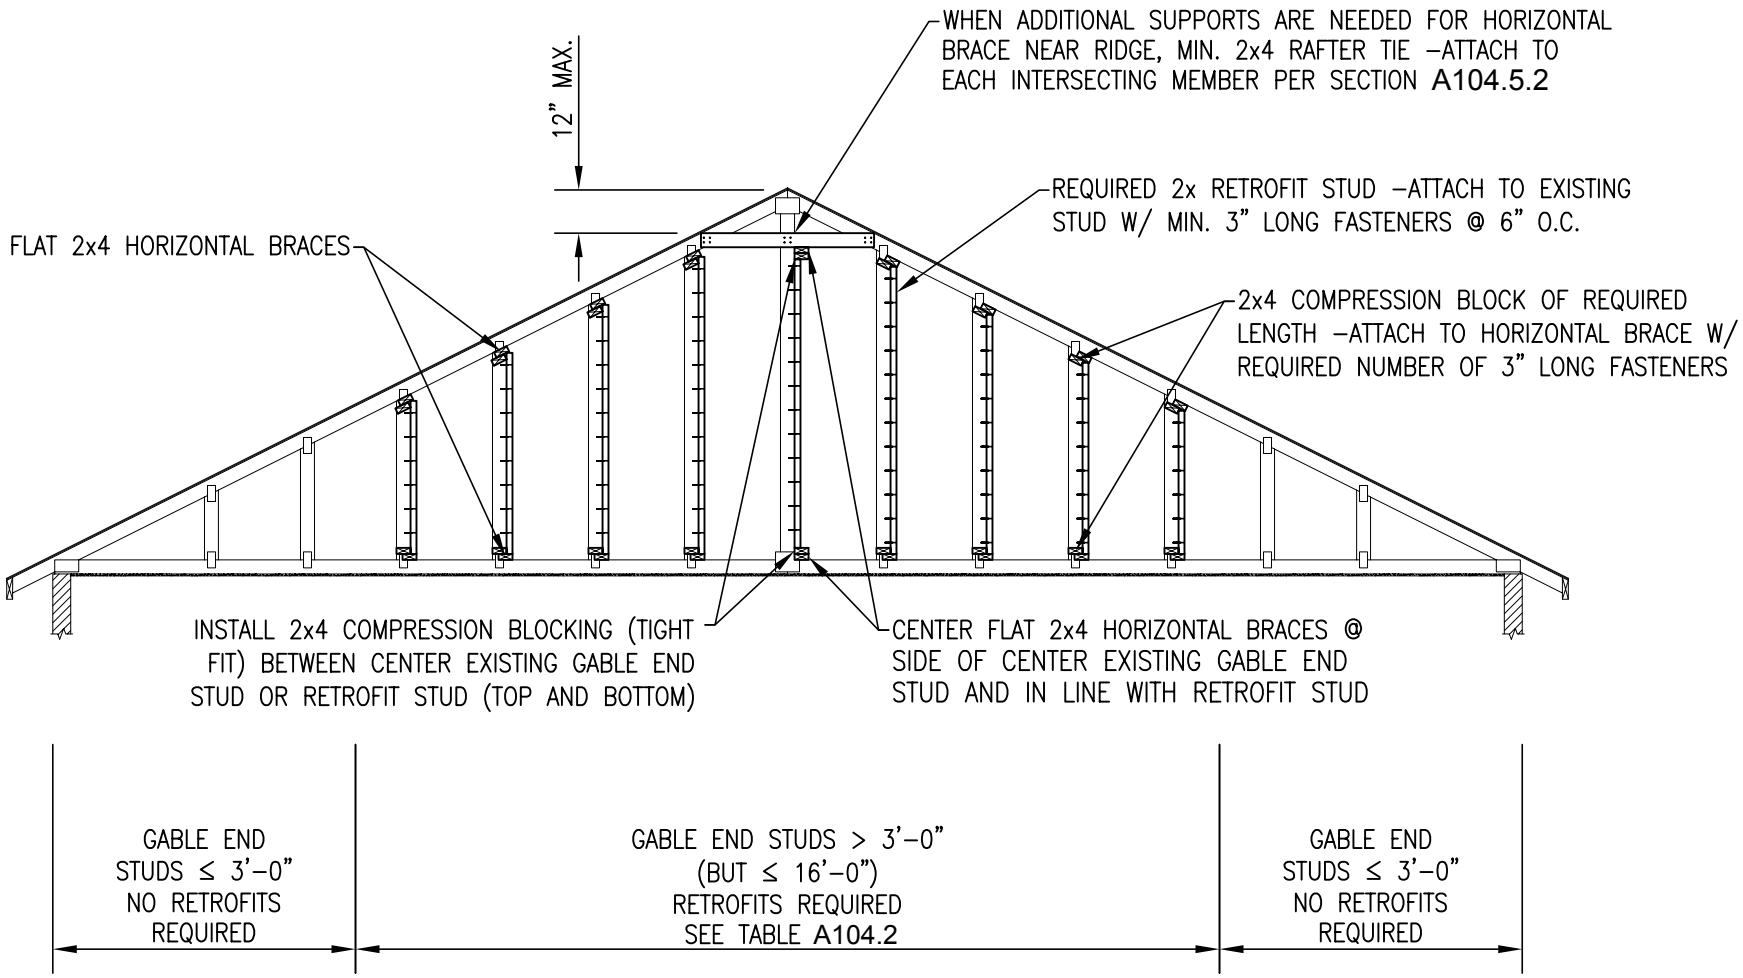

ELEVATION VIEW

FIGURE A104.5.2 DETAIL OF RETROFIT RIDGE TIE INSTALLATION